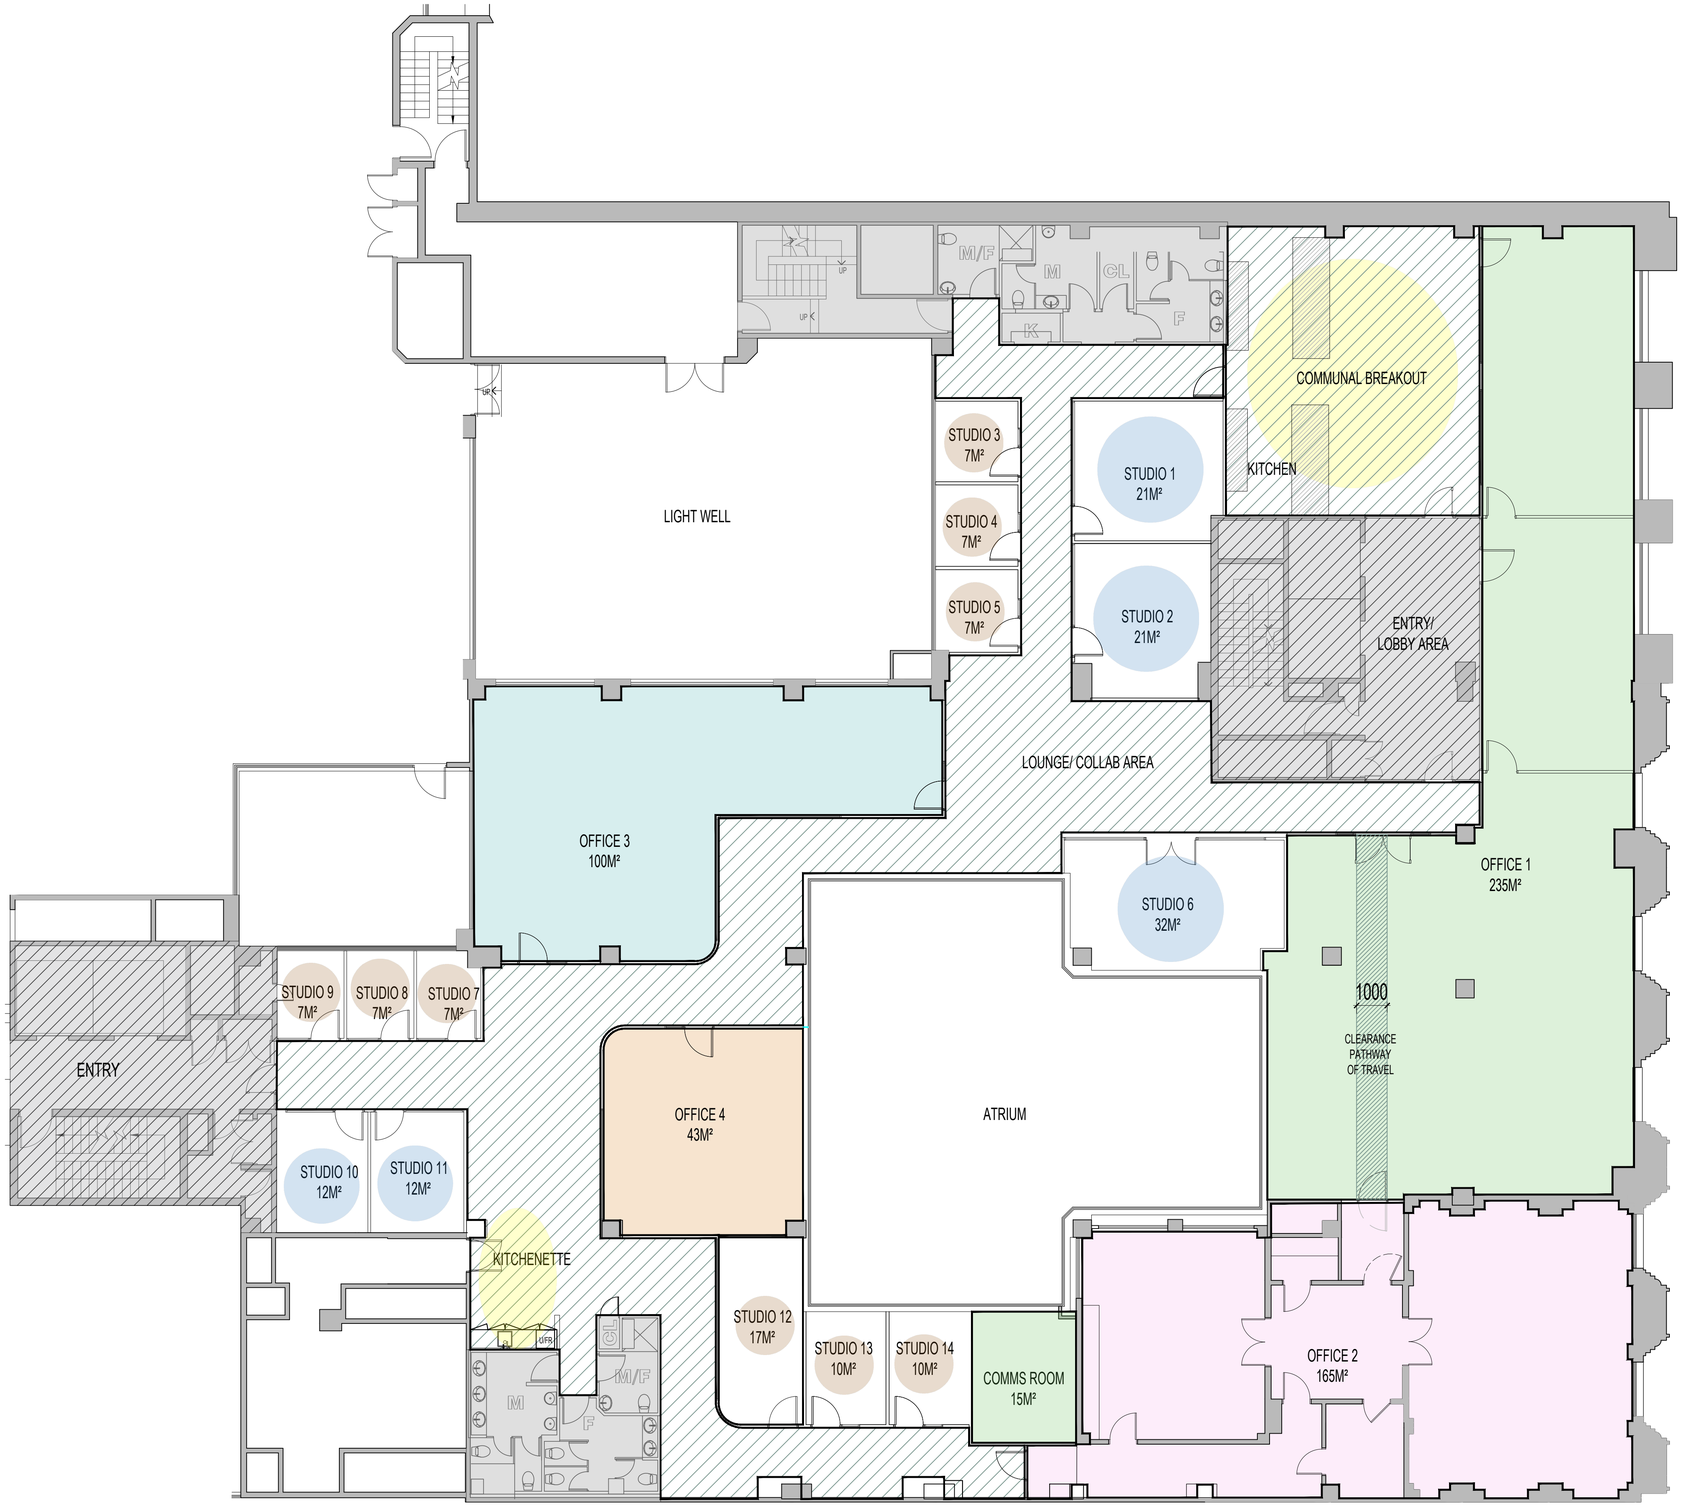

REVISION
SK01_G
25/01/2024
1:100

PROPOSED FLOOR PLAN
CREATIVE SPACES
LEVEL 3 271 COLLINS STREET, MELBOURNE VIC 3000

info@venkodesign.com GROUND FLOOR, 116 HARDWARE ST, MELBOURNE VIC 3000 ph:8379 0744

Contractor to verify all dimensions on site before commencing work. Figured dimensions given are to be taken in preference to scaling. All drawings and written materials appearing herein constitute original and unpublished work of the designer and/or Architect and may not be duplicated used or disclosed without written consent of the designer and/or Architect.

venko.